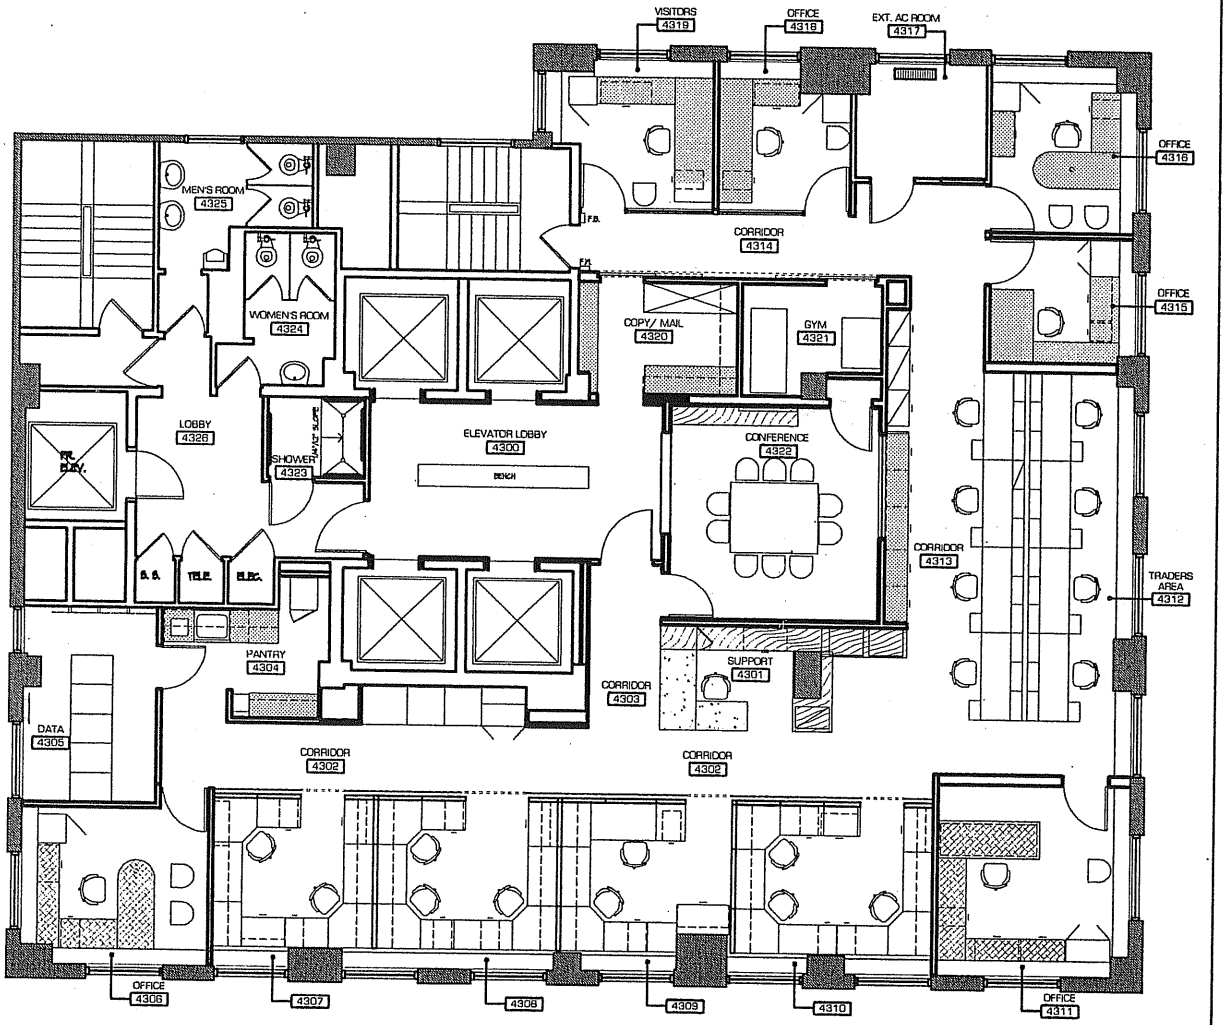

1 PLAN - FURNITURE
1/4" = 1'-0"

REVISION

ISSUE

1	05.21.2001	ISSUE TO CONSTRUCTION
2	05.23.2001	TO CONTRACTOR FOR CONSTRUCTION
3	05.30.2001	TO CONTRACTOR ISSUE TO CONTRACTOR
4	06.03.2001	TO CONTRACTOR ISSUE TO CONTRACTOR

WATSON + ASSOCIATES
36 East 23rd Street
Suite Seven F
New York New York, 10010
tel (212) 777-7154
fax (212) 979-0932

SILCAP, LLC
450 SEVENTH AVENUE
43 RD FLOOR
NEW YORK, NY 10123

Drawing Title: FRUNITURE PLAN		Sheet # 43
Scale: N/A		Drawn By: EB
Date: 5/21/2001		Sheet # A1-5
Job # 2108		