ChaShaMa

Measurement View

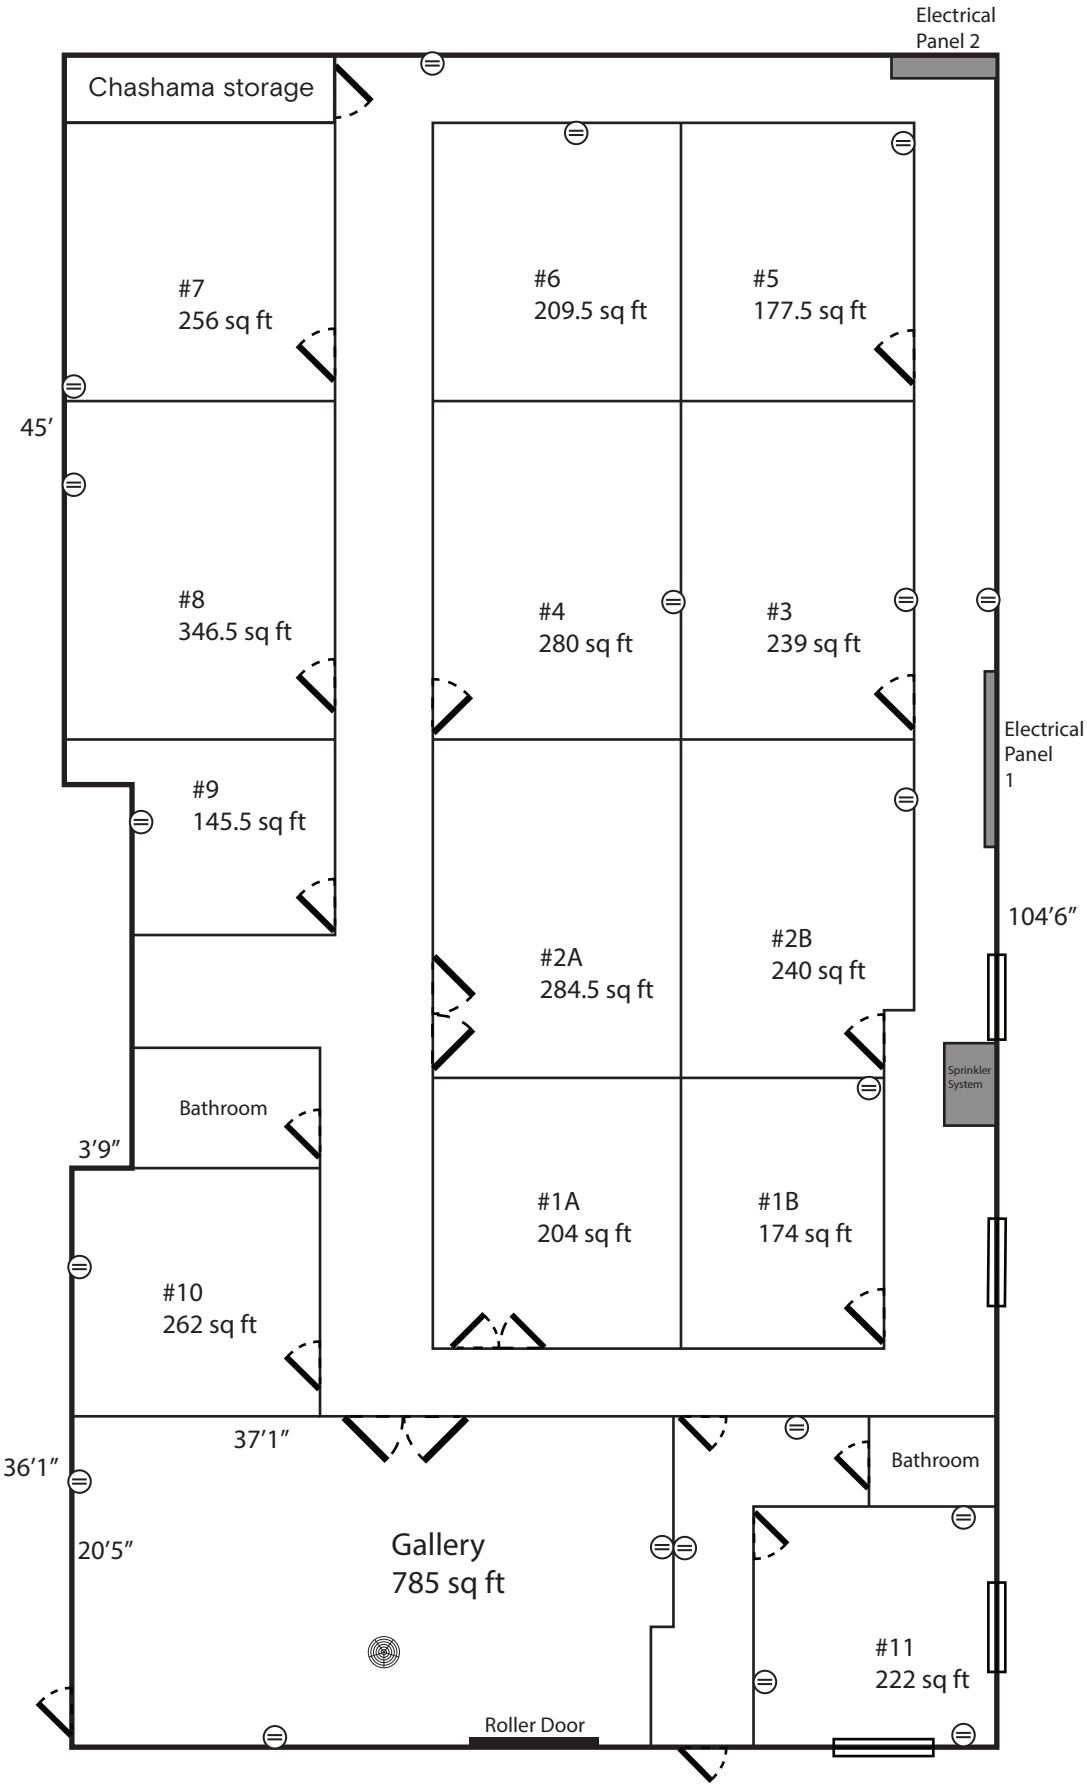

NOT TO SCALE

Matawan Studios

58-60 Main Street, Matawan, NJ 07747

Key

- Outlet
- Window
- Water Monitoring Access Point